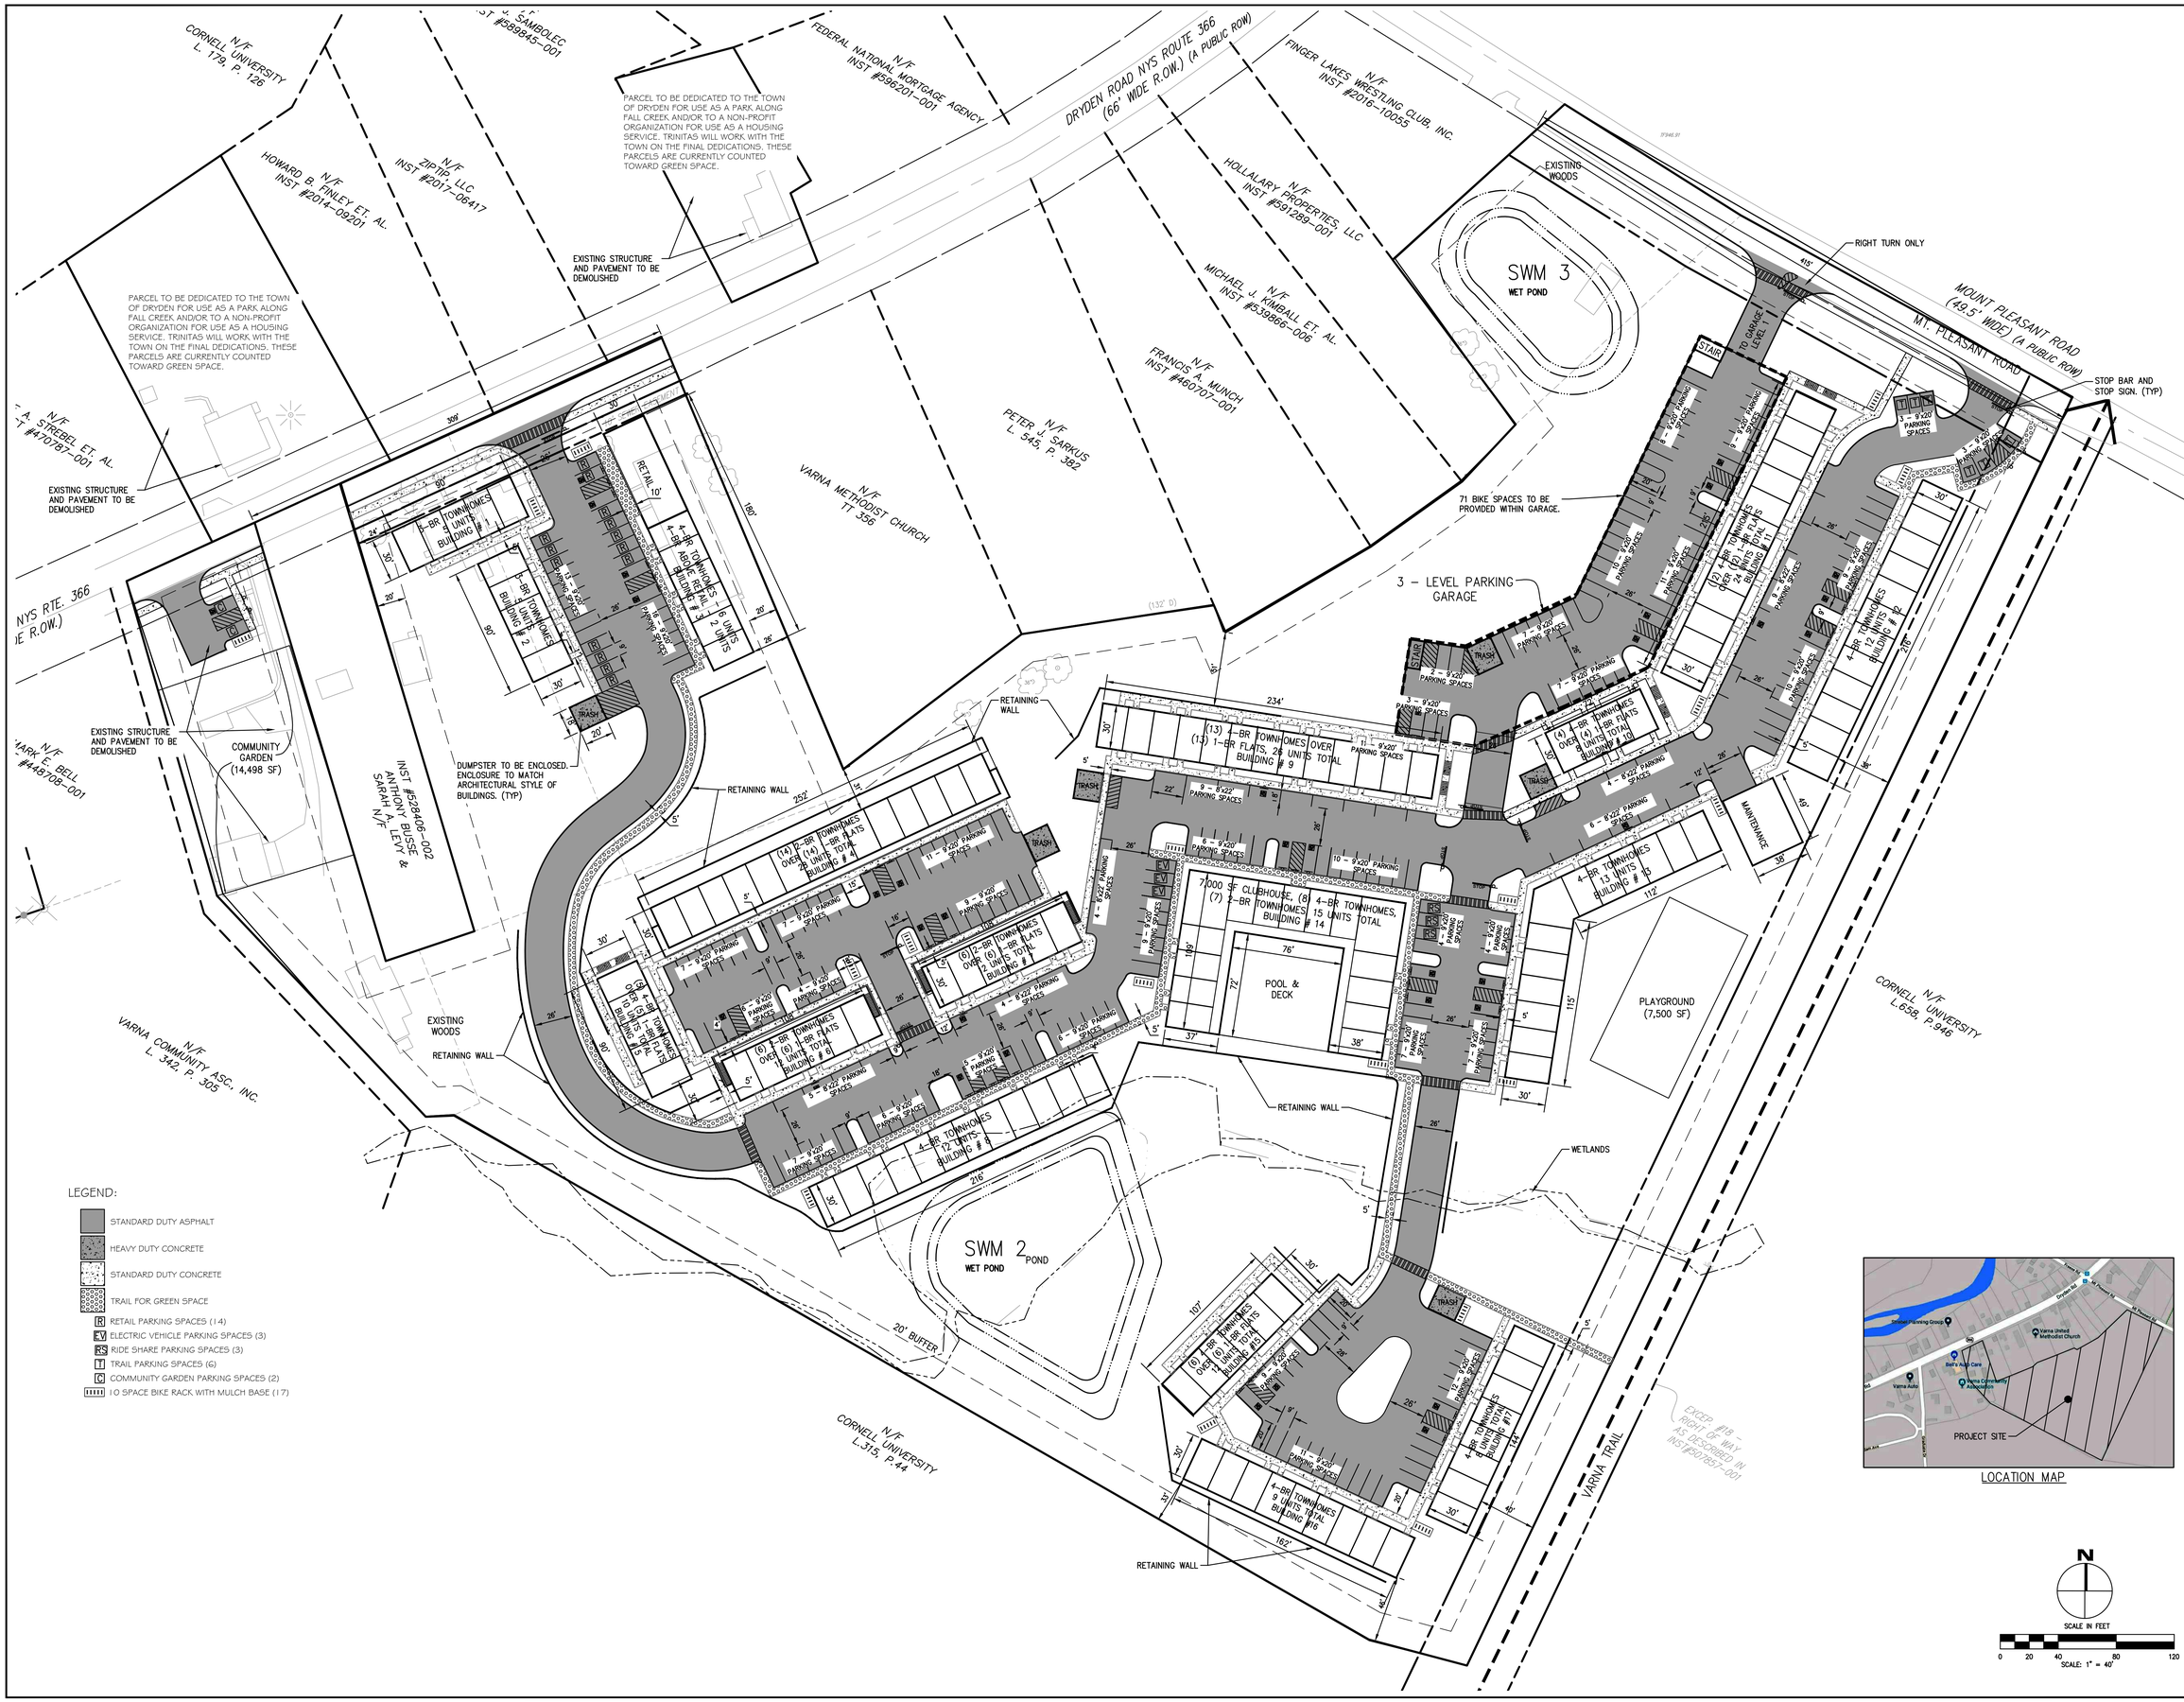

LOCATION MAP

SCALE IN FEET
0 20 40 80 120
SCALE: 1" = 40'

DRAWN BY :	JV
CHECKED BY :	MBK
DATE :	06/01/2018
SCALE :	AS SHOWN

Copyright 2018

#	DATE:	DESCRIPTION OF REVISION:	BY:
1	7/06/2018	UPDATED LAYOUT – ADDED GARAGE	
2	8/03/2018	UPDATED LAYOUT TO GET 100% GREEN SPACE	
3	8/04/2018	UPDATED LAYOUT FOR BOARD SUBMISSION	
4	10/25/18	REVISED LAYOUT FOR BOARD SUBMISSION	
5			
6			
7			
8			

"Unauthorized Alteration Or Addition To Plans Bearing A Licensed Engineer's Or Architects Seal, Is A Violation Of Section 7209 Of The New York State Education Law."

HUNT ENGINEERS | ARCHITECTS | SURVEYORS
100 Hunt Center, Horseheads, New York 14845 P: 607-359-1000 F: 607-359-1800 Offices: Rochester | Horseheads | Towanda

SITE IMPROVEMENT PLAN
TOWNHOMES AT DRYDEN
TRINITAS VENTURES

366 DRYDEN ROAD, ITHACA, NY 14850 TOWN OF VARNA, TOMPKINS COUNTY, NY

L2.0

PROJECT NO: 3177.001