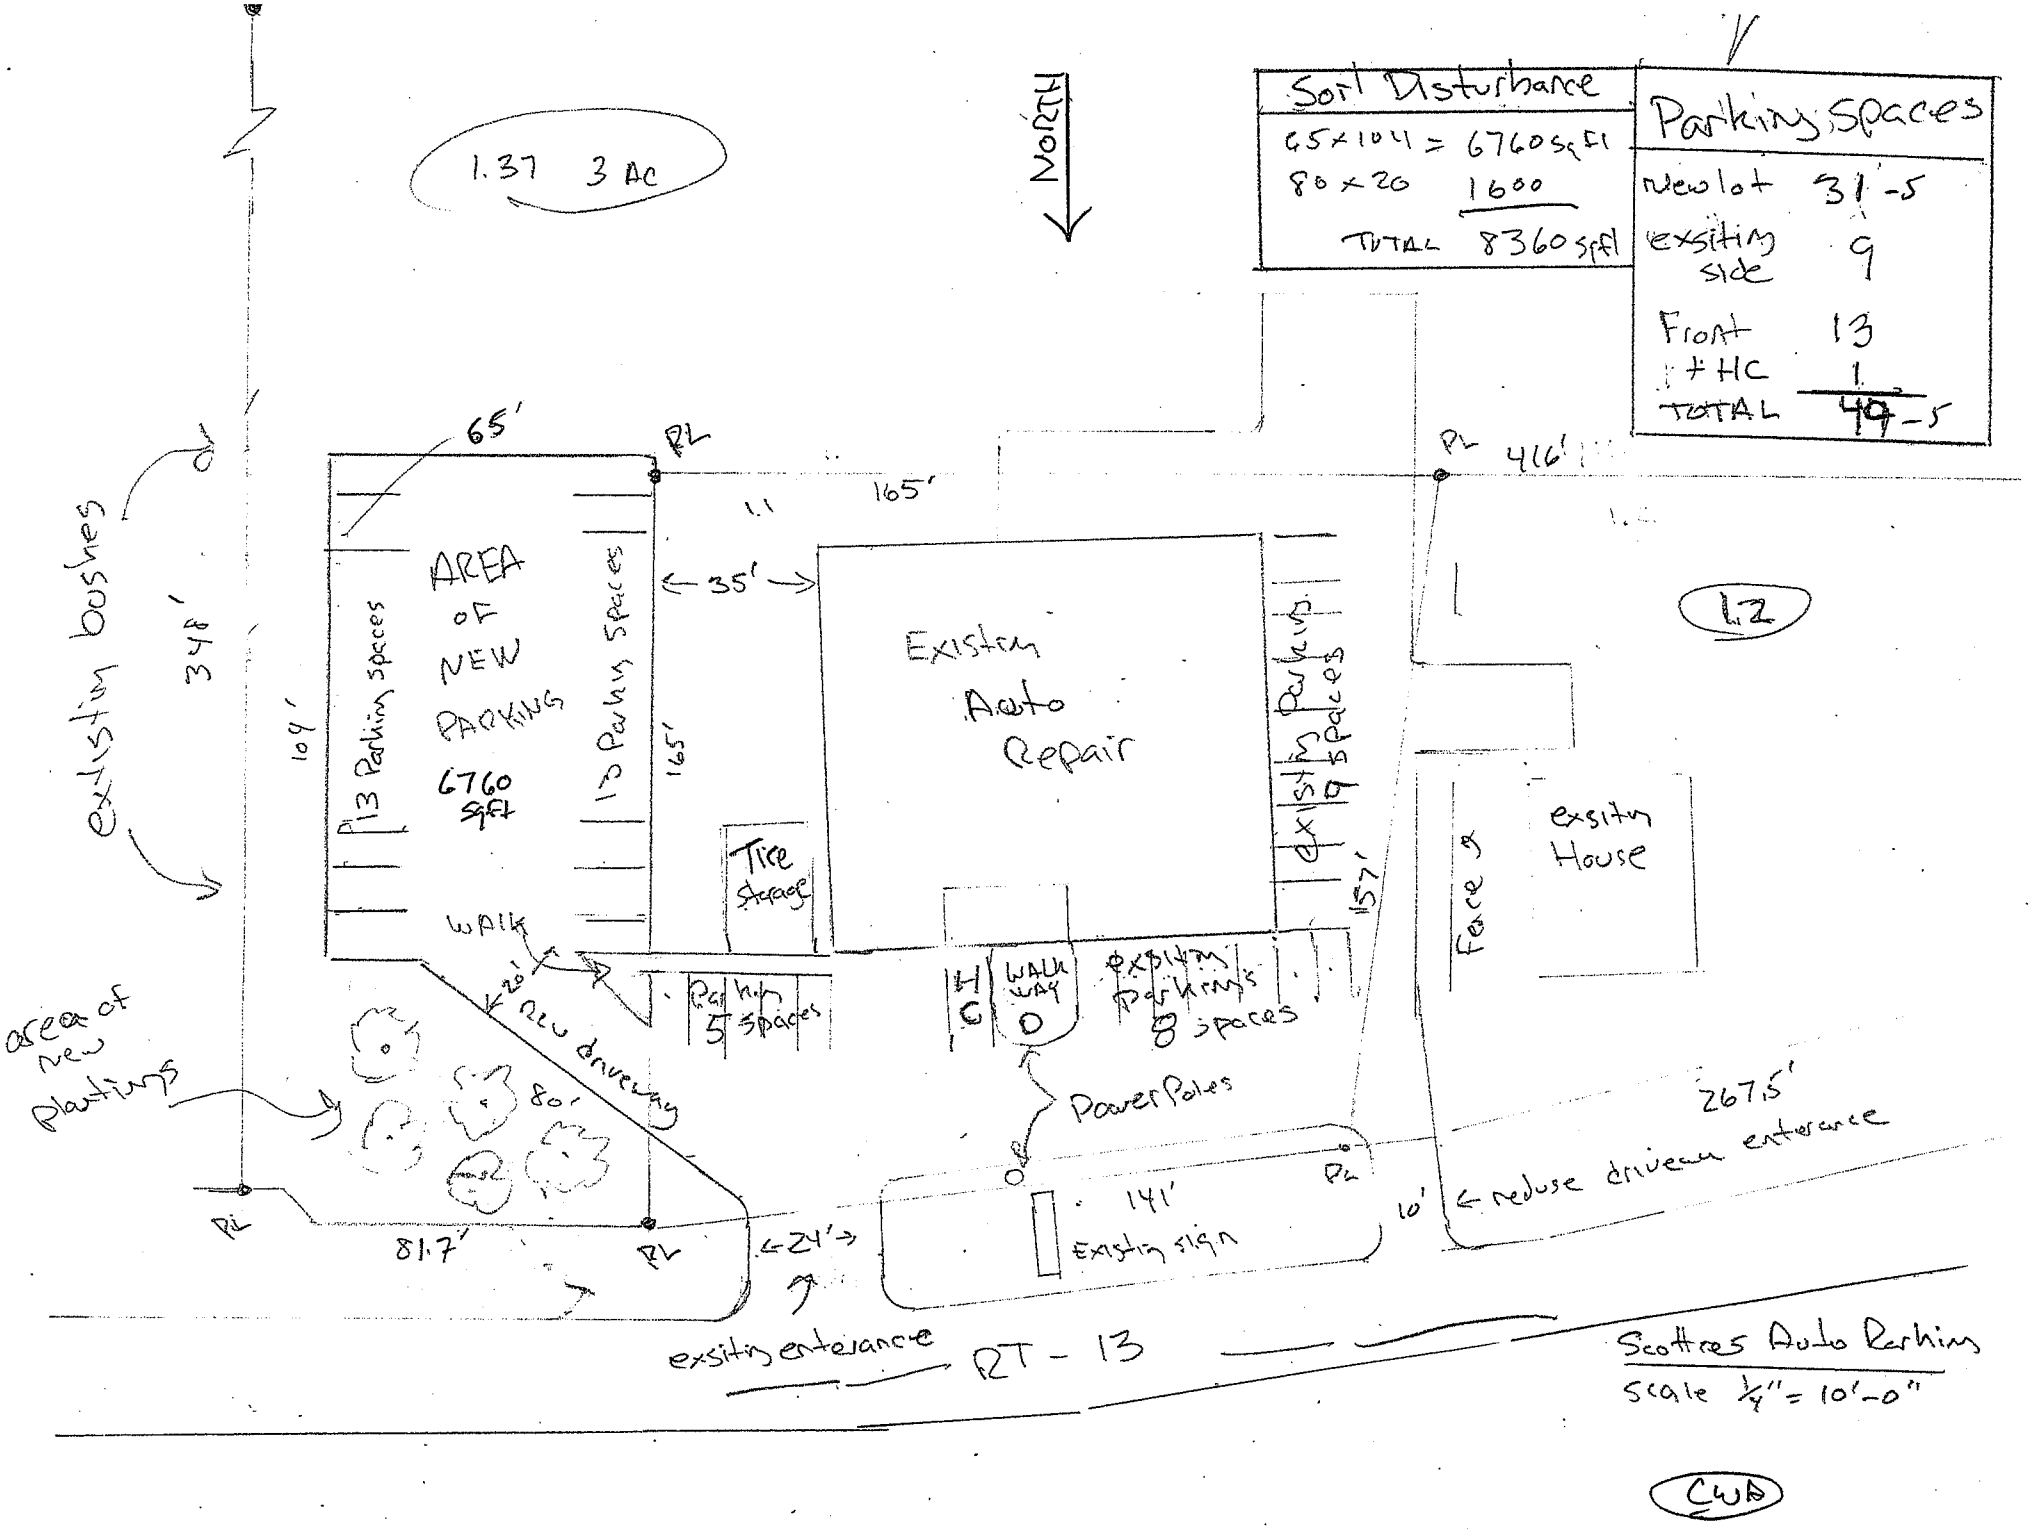
1.37 3 Ac
North
Soil Disturbance
65x104 = 6760 sqft
80 x 20 1600
TOTAL 8360 sqft
Parking Spaces
New lot 31-5
existing side 9
Front 13
+ HC 1
TOTAL 49-5
65'
PL
165'
416'
AREA OF NEW PARKING 6760 sqft
13 Parking spaces
13 Parking spaces
109'
165'
35'
Existing Auto Repair
Tire Storage
existing parking spaces
157'
existing House
Fence
existing bushes
348'
walk
20'
new driveway
Parking 5 spaces
HC
WALK WAY
existing parking 8 spaces
area of new plantings
80'
Power Poles
267.5'
141'
Existing sign
10'
reduce driveway entrance
81.7'
24'
existing entrance
RT - 13
Scottres Auto Parking
Scale 1/4" = 10'-0"
L2
CWA