front elevation — option 1

scale: 1/4"=1'-0"

front elevation — option 2

scale: 1/4"=1'-0"

front elevation — option 3

scale: 1/4"=1'-0"

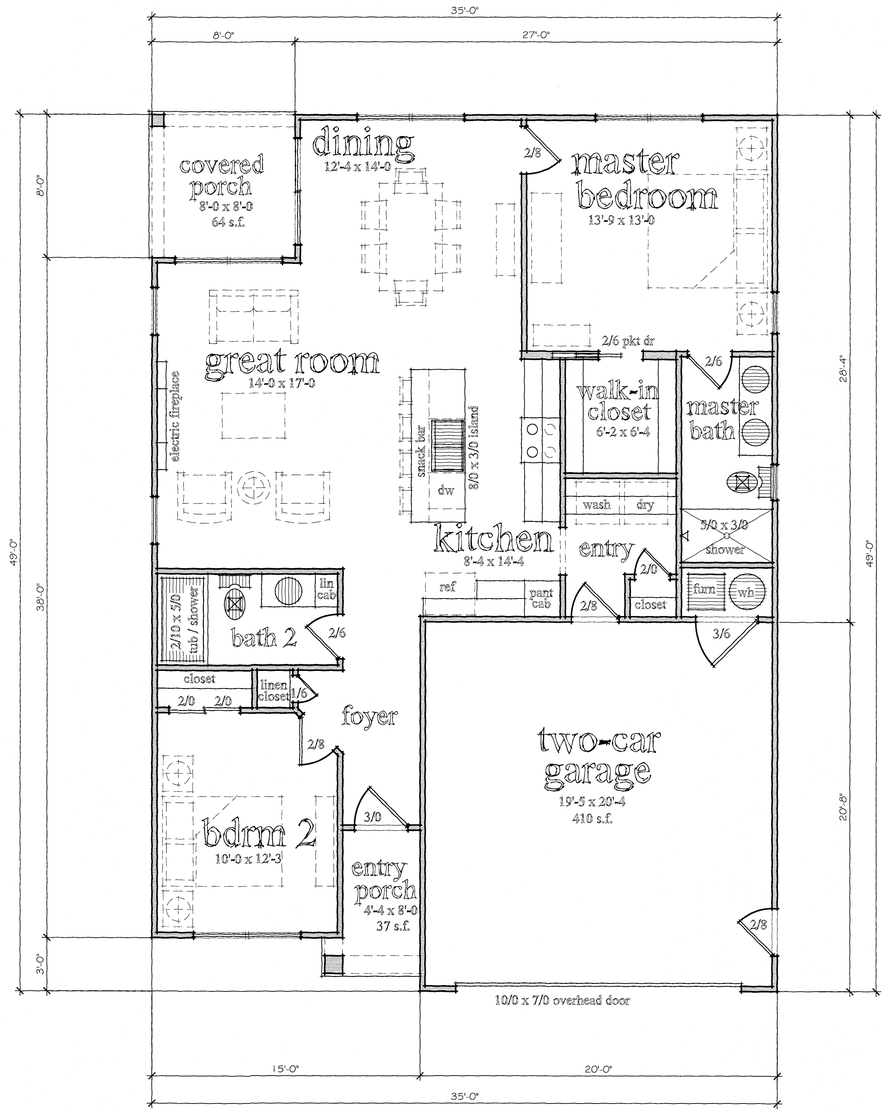

main floor plan — 1170 s.f.

scale: 1/4"=1'-0"

note:
- ceiling height to be 9'-1 1/8"
- all dimensions noted are interior and approximate

COPYRIGHT NOTICE:
THESE PLANS ARE PROTECTED UNDER FEDERAL COPYRIGHT LAWS BY JAMES FAHY DESIGN. ANY REPRODUCTION, OR MODIFICATION OF THESE PLANS, IN WHOLE OR IN PART, WITHOUT THE EXPRESS WRITTEN CONSENT OF JAMES FAHY DESIGN IS A VIOLATION OF COPYRIGHT LAWS. CLIENT RIGHTS ARE LIMITED TO ONE-TIME USE FOR CONSTRUCTION OF THESE PLANS.

UNAUTHORIZED ALTERATIONS OR ADDITIONS TO THIS DRAWING IS A VIOLATION OF THE NEW YORK STATE EDUCATION LAW, ARTICLE 145, SECTION 7209.

Copyright © 2023 James Fahy, P.E., P.C.
All rights reserved.

REVISIONS:

NO.	DATE	BY	DESCRIPTION

PROJECT:
THE COTTAGES
GATES MULTIFAMILY
PROJECT
GATES, NEW YORK

CLIENT:
WHITESTONE
DEVELOPMENT

DRAWING TITLE:
FRONT ELEVATIONS &
MAIN FLOOR PLAN

PHASE:
PRELIMINARY PLAN

JOB NO. A23-059	PROJECT NO. 10-1170-2
DRAWN BY: KAD	DRAWING NO: A1.0
CHECKED BY: JRF	
DATE: 6-16-2023	

James Fahy Design
2024 W. Henrietta Rd. Suite 3K
Rochester, New York 14623
tel: 585-272-1650
e-mail: info@jamesfahy.com
website: www.jamesfahy.com