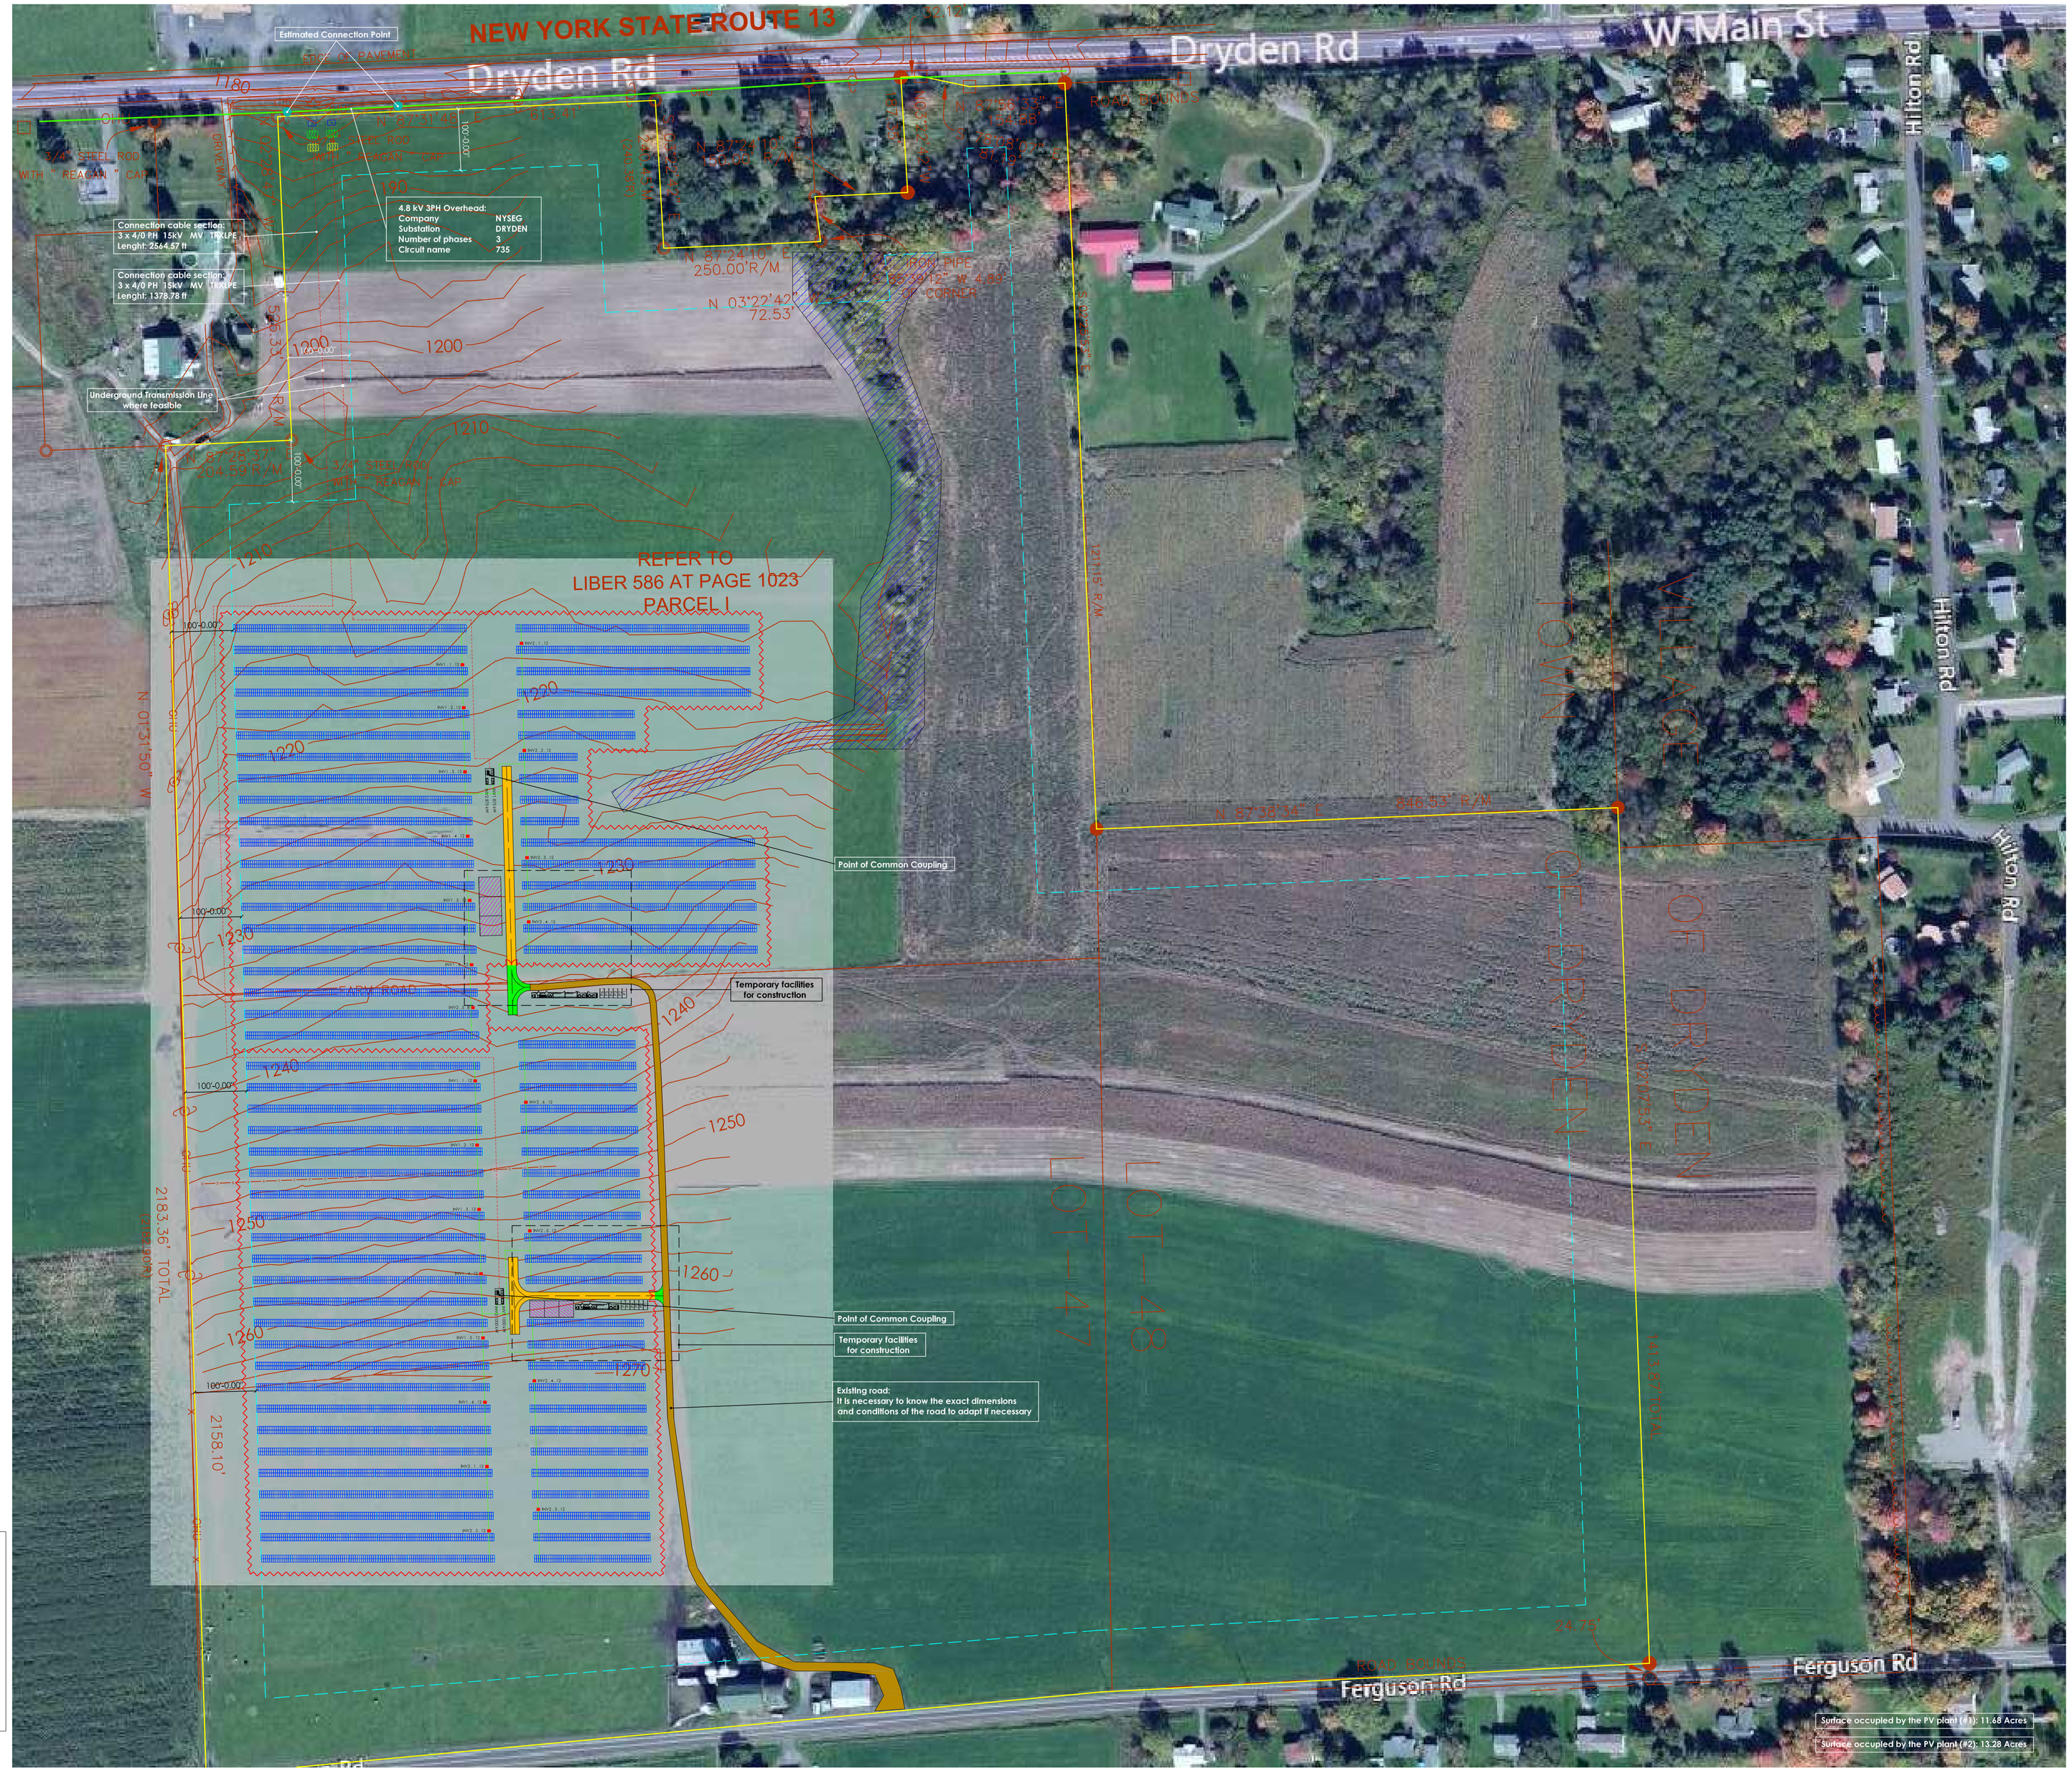

DETAIL 4 scale NS

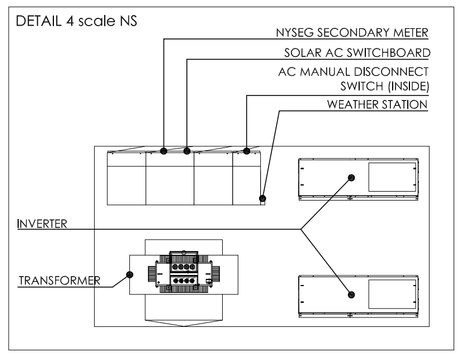

DETAIL 3 scale 1:750

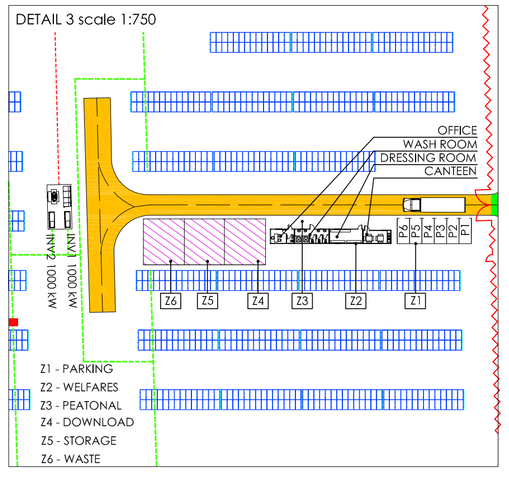

DETAIL 2 scale 1:750

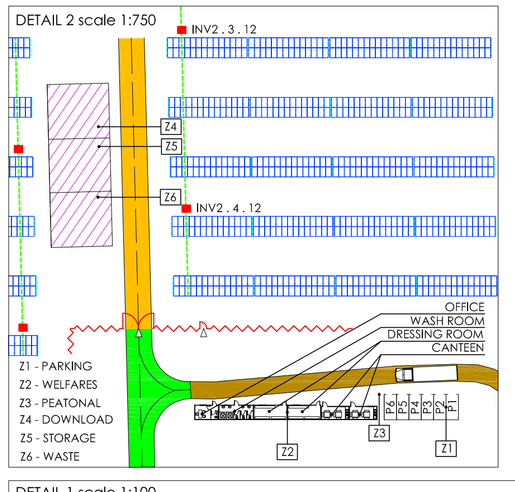

DETAIL 1 scale 1:100

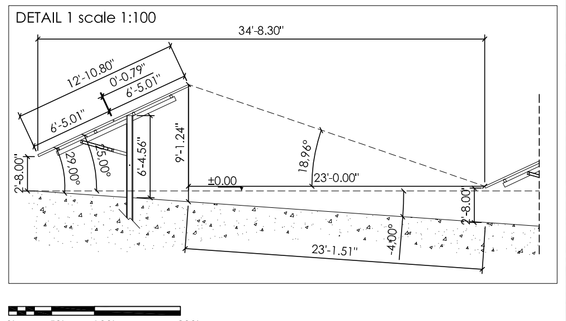

0' 50' 100' 200'

DRS DELAWARE RIVER SOLAR
1460 Broadway, New York, NY 10036
Email: peter.dolgos@lxerfoenergy.com

DRAWING ISSUE

- [V] PRELIMINARY
- [ ] CONSTRUCTION
- [ ] CUSTOMER APPROVAL
- [ ] AS-BUILT
- [ ] PERMITTING
- [ ] OTHER: _____

PROFESSIONAL ENGINEER & PE SEAL

REVISIONS

REV	BY	APP	DESCRIPTION	DATE
0	CR	--	Initial Layout	08/17/17

PROJECT SUMMARY TABLE

TOTAL OF MODULES:	7.168 (#1) 8.064 (#2)
MODULE:	TSM - DD14A(II) - 72 - 345 Wp
PEAK POWER PV PLANT:	2.47296 MWp (#1) 2.78208 MWp (#2)

LEGEND

- SOLAR MODULES
- INVERTER STATION SKID
- SCADA CABINET / SOLAR AC SWITCHBOARD / NYSEG SECONDARY METERING
- EXTERNAL DISCONNECT SWITCH
- NYSEG CUTOUT FUSES
- NYSEG RECLOSER
- DISTRIBUTION CIRCUIT LINE
- MV TRENCH
- LV TRENCH
- DEER FENCE
- X . X . XX COMBINER BOX
- TEMPORAL CONSTRUCTION PATH
- ACCESS ROADS
- COMPOUND AREA
- WETLAND
- EXISTING ROAD

Project Name: PV INSTALLATION / 1.75 MW AC (#1) / 2 MW AC (#2) / Dryden Road FARM

Site Adress: Dryden Road / DRYDEN, NY 13053 / 42.489873, -76.309275

Sheet Name: GENERAL PV PLANT LAYOUT

Scale: 1:1500 (ArchD)

Project ID: #358 #372

Plan No.: 04.1