RESURVEY MAP
~ LANDS OF ~
CHRISTOPHER A. & KERI A. LEE
MILITARY LOT 6
TOWN OF DRYDEN ~ TOMPKINS COUNTY
STATE OF NEW YORK

TAX MAP NO 23 -1-15 21

REFERENCE DEED

INSTRUMENT NO 513569-002

NOTE
SEE OUR ORIGINAL VERSION
OF THIS MAP DATED 5/19/2008

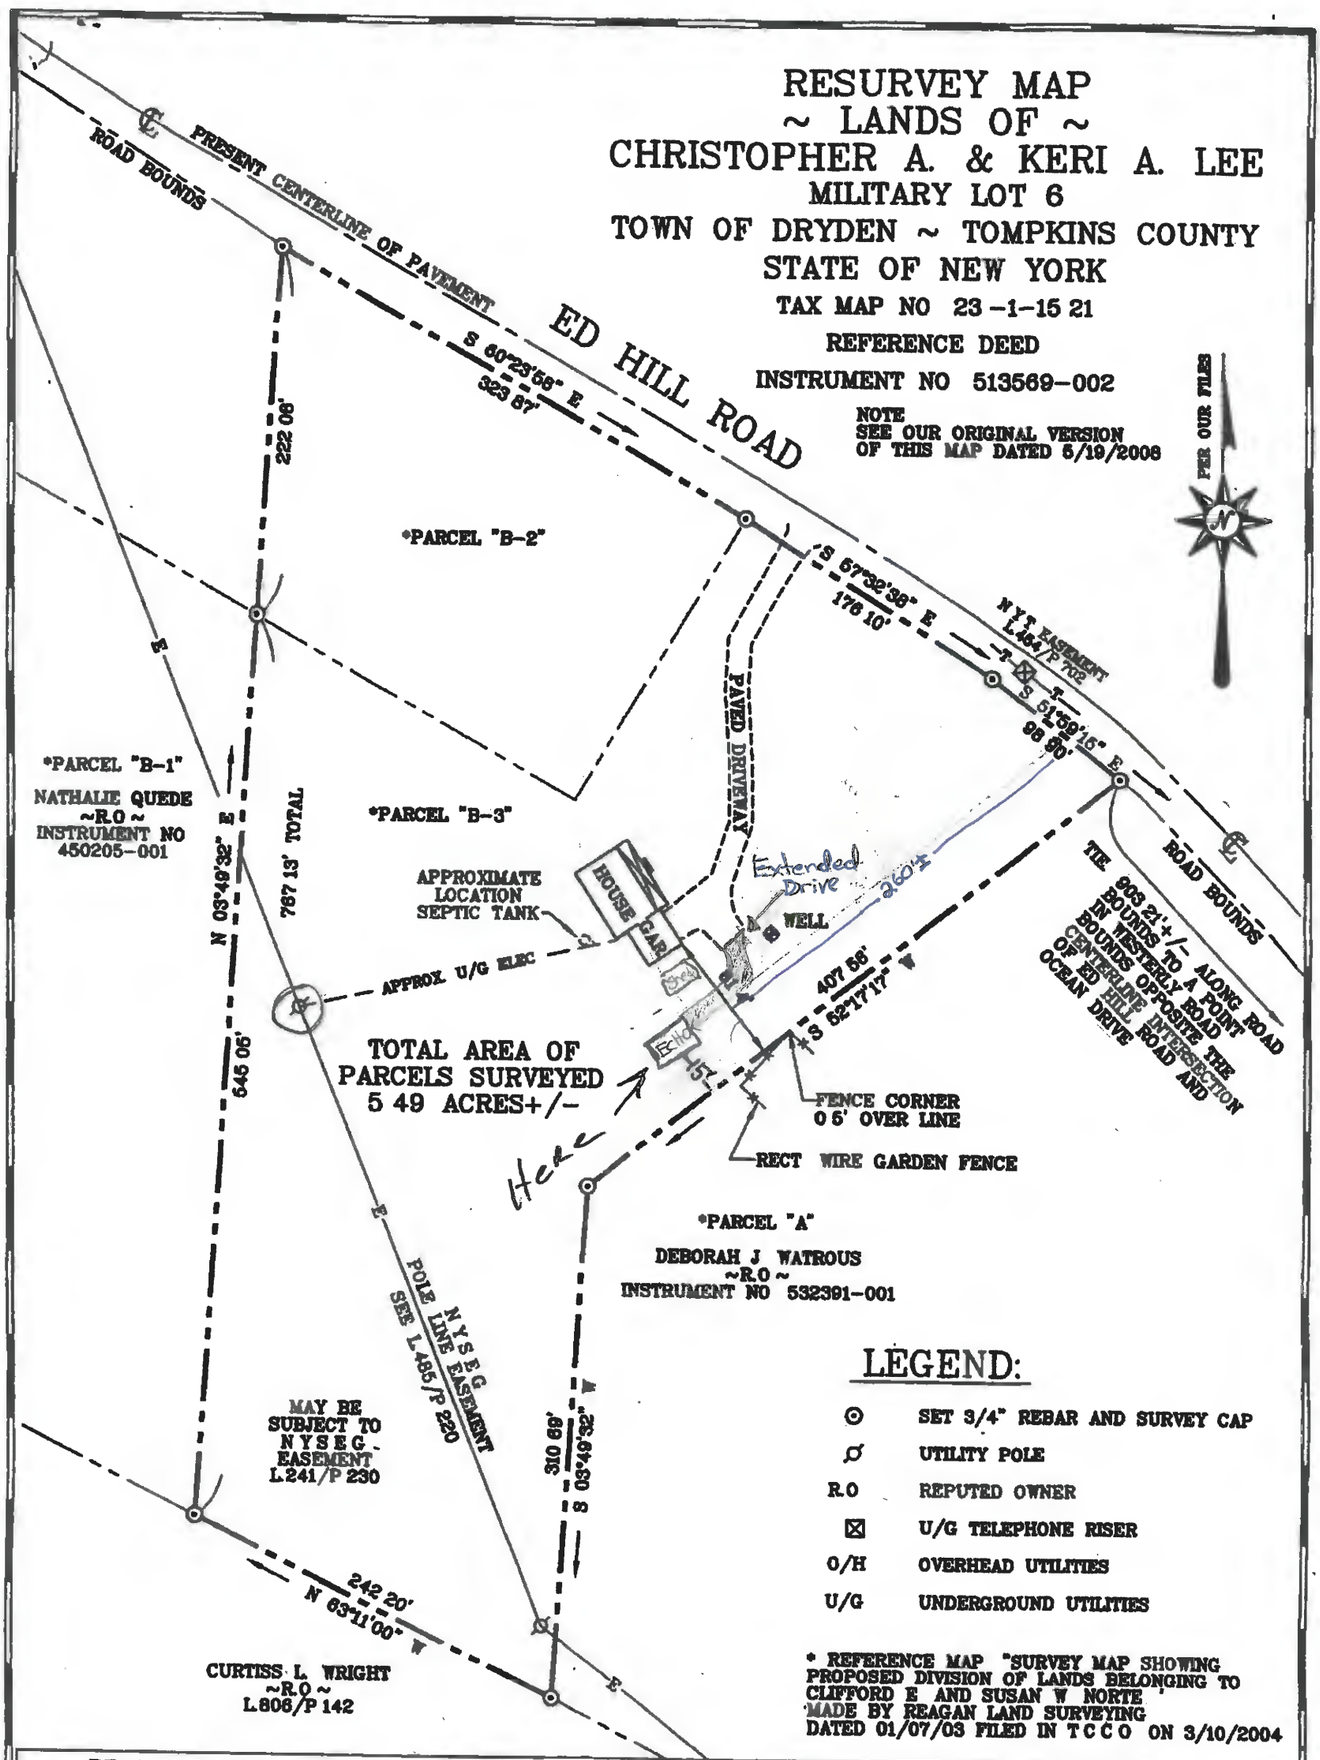

LEGEND:

⊙	SET 3/4" REBAR AND SURVEY CAP
⌀	UTILITY POLE
R.O	REPUTED OWNER
⊠	U/G TELEPHONE RISER
O/H	OVERHEAD UTILITIES
U/G	UNDERGROUND UTILITIES

* REFERENCE MAP "SURVEY MAP SHOWING PROPOSED DIVISION OF LANDS BELONGING TO CLIFFORD E AND SUSAN W NORTE MADE BY REAGAN LAND SURVEYING DATED 01/07/03 FILED IN TCCO ON 3/10/2004

REAGAN LAND SURVEYING
P O Box 1124
Dryden, New York 13053
Phone/Fax (607) 844-8837

NOTE Any revisions to this map must comply with section 7209, Subdivision 2 of the New York State Education Law All certifications hereon are valid for this map and copies thereof only if said map or copies bear the embossed seal of the licensed land surveyor whose signature appears hereon. This map is not valid when used in conjunction with a "Survey Affidavit" or "Certificate of No-Change"

Date Surveyed 5/2012	Drawn By A P	Scale 1"=100'	Job No 12-102

I hereby certify to ALLIANCE BANK, N A., ITS SUCCESSORS AND/OR ASSIGNS, STEWART TITLE INSURANCE COMPANY, GREGORY M HODREN, BELINDA M HODREN,

that I am a licensed land surveyor, New York State License No 049892 and that this map correctly delineates an actual survey on the ground made by me or under my direct supervision, that it was prepared in accordance with the current code of practice for land title surveys adopted by the New York State Association of Professional Land Surveyors, and that I found no visible encroachments either way across property lines except as shown hereon.

Signed Michael J Reagan Dated MAY 29, 2012

"Copyright 2012 All Rights Reserved Reagan Land Surveying"

PROFESSIONAL LAND SURVEYOR
MICHAEL JOHN REAGAN
NO 049892
STATE OF NEW YORK