Tompkins County
Assessment Department

Notice of Tax Map Revision

SWIS 502489 Municipal Name TOWN OF DRYDEN
Printkey(s) 31.-1-21.325, 31.-1-21.324
Split/Merge # 1924014

Change Authority

Instrument # - Deed Date
Survey Location 2018-10285 Survey Filed 9/7/2018
Grantor Grantee
Owner Request Richard W. & Doris K. Lobdell
Notes TOWN OF DRYDEN PARCEL 31.-1-21.324 HAS BEEN SUBDIVIDED FOR 2019.
Now: 31.-1-21.324 = 14.90 Ac, 31.-1-21.325 = 27.81 Ac

Tax Map Record

Batch # 1927 Tax Year 2019

- ☐ Split
- ☐ Consolidation
- ☐ Transfer with No Split/Merge
- ☐ Survey Correction
- ☐ Digital Map Correction
- ■ Subdivision
- ☐ Highway Appropriation

Input 9/26/2018 By vwagner

Assessor's Record
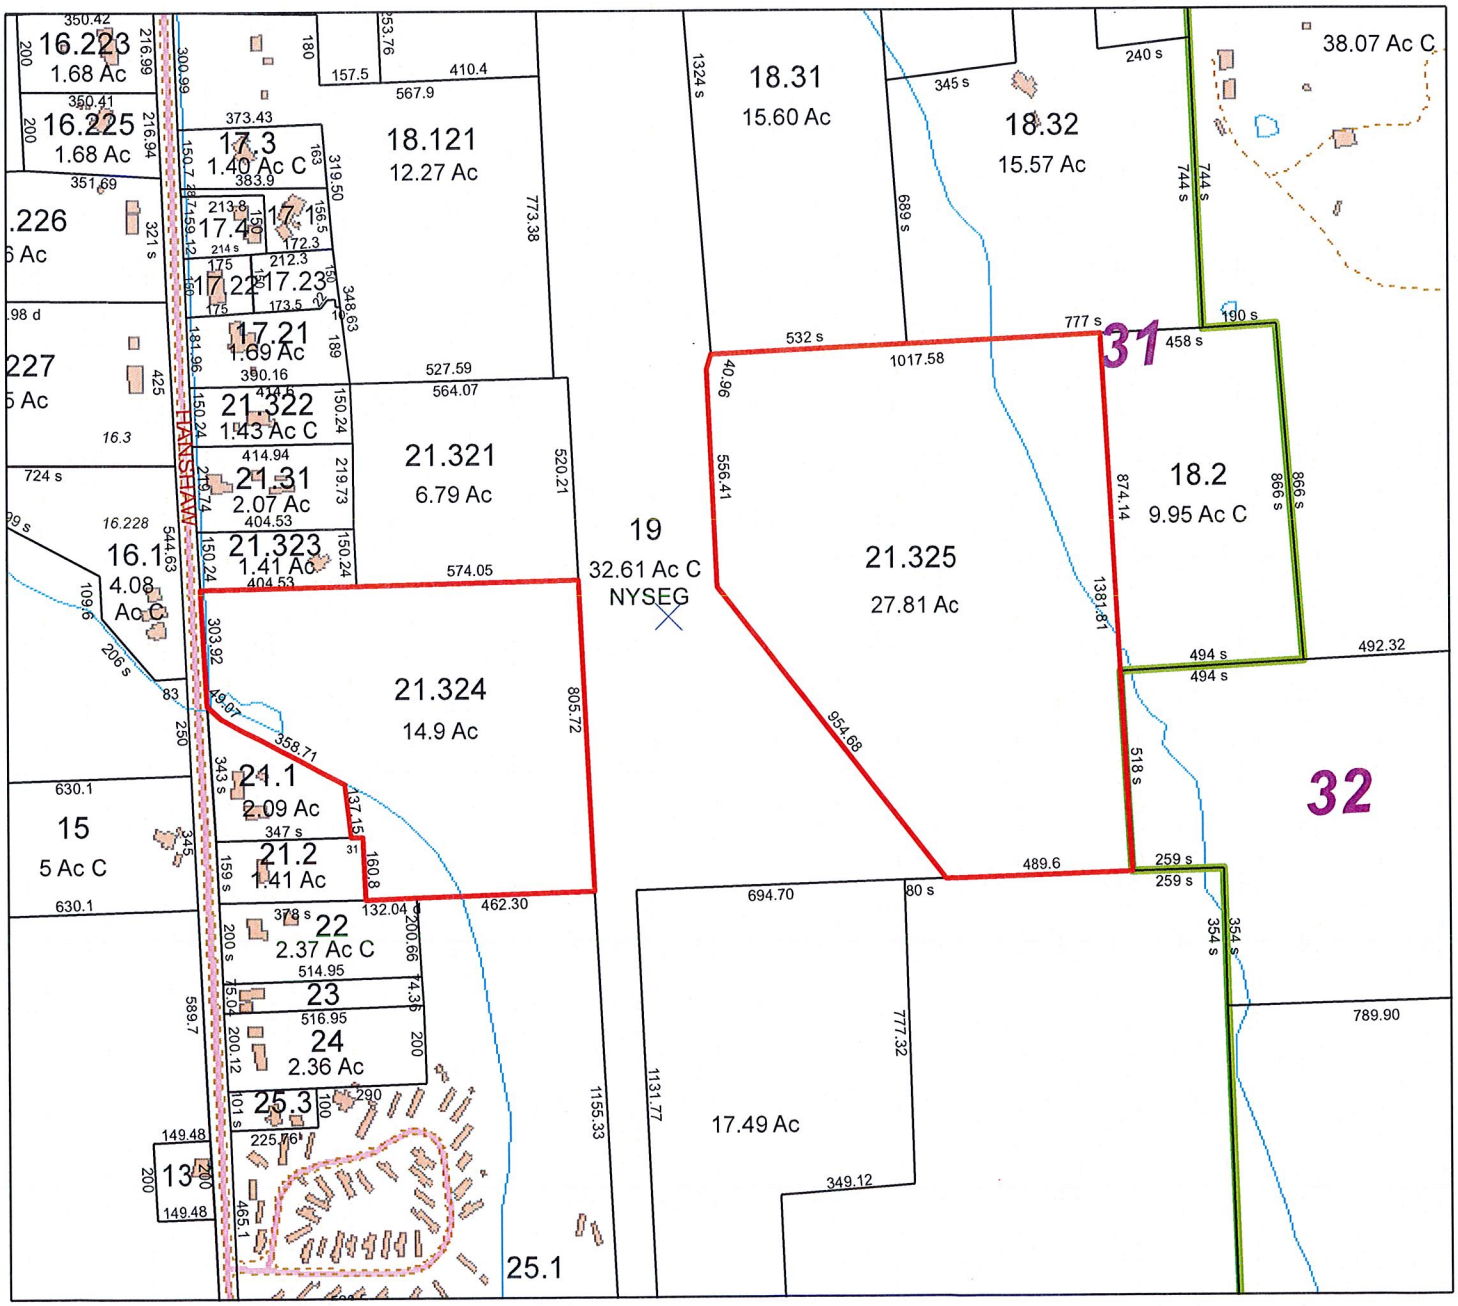
Input _____ By _____